


PRODUCED BY AN AUTODESK EDUCATIONAL PRODUCT

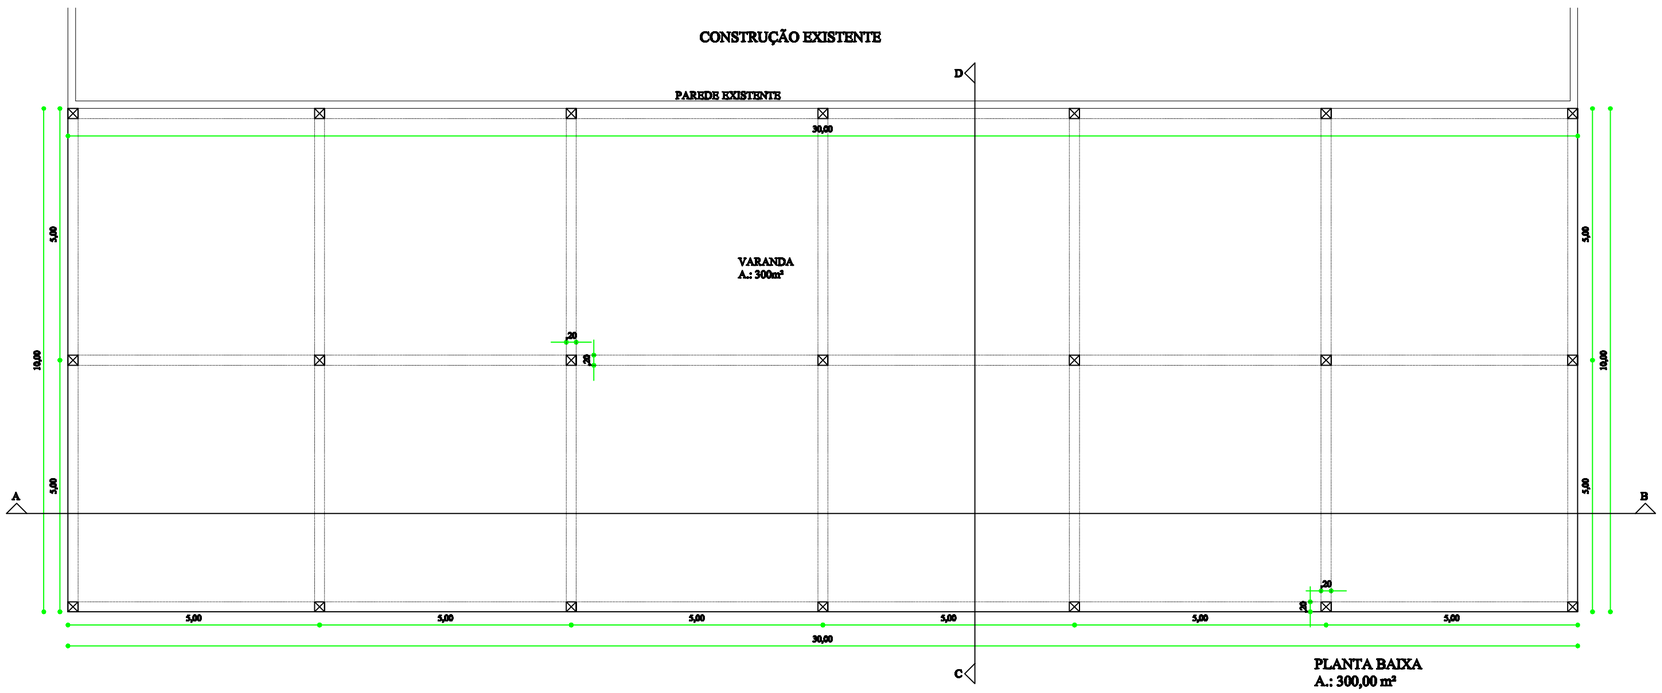


PLANTA BAIXA
A.: 300,00 m²

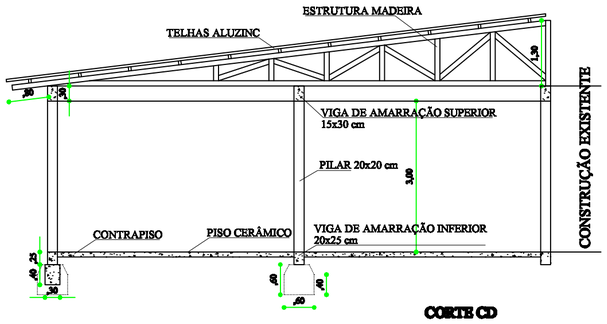

CORTE CD

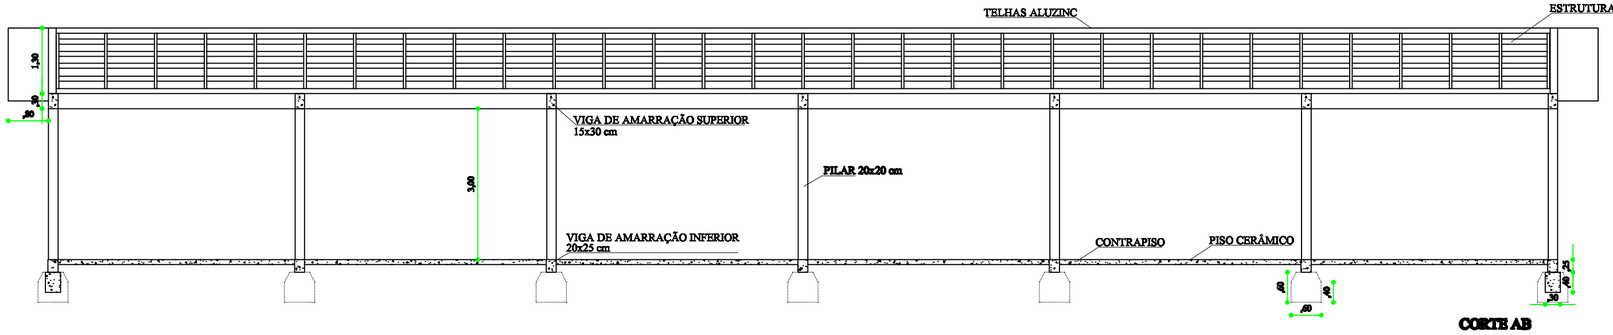

CORTE AB

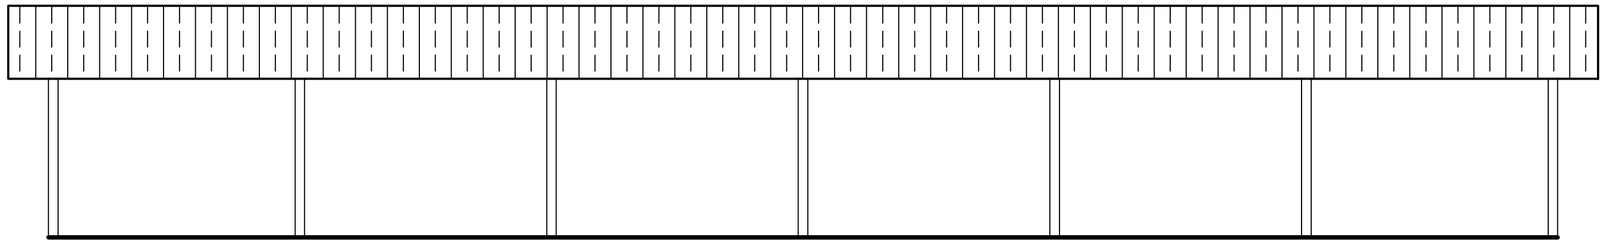

FACHADA

PLANTA BAIXA CORTES E FACHADA

PRANCHA:
04

REMODELAÇÃO DO ESTADIO DO IPIRANGA

(VARANDA ABERTA COBERTA)

ZONA: [illegible]

ÁREA CONSTRUÍDA:
[illegible]

ÁREA DA QUADRA:
[illegible]

[illegible]

SEMMA

SEMPRESPDA MUNICIPAL

PRODUCED BY AN AUTODESK EDUCATIONAL PRODUCT

PRODUCED BY AN AUTODESK EDUCATIONAL PRODUCT

PRODUCED BY AN AUTODESK EDUCATIONAL PRODUCT